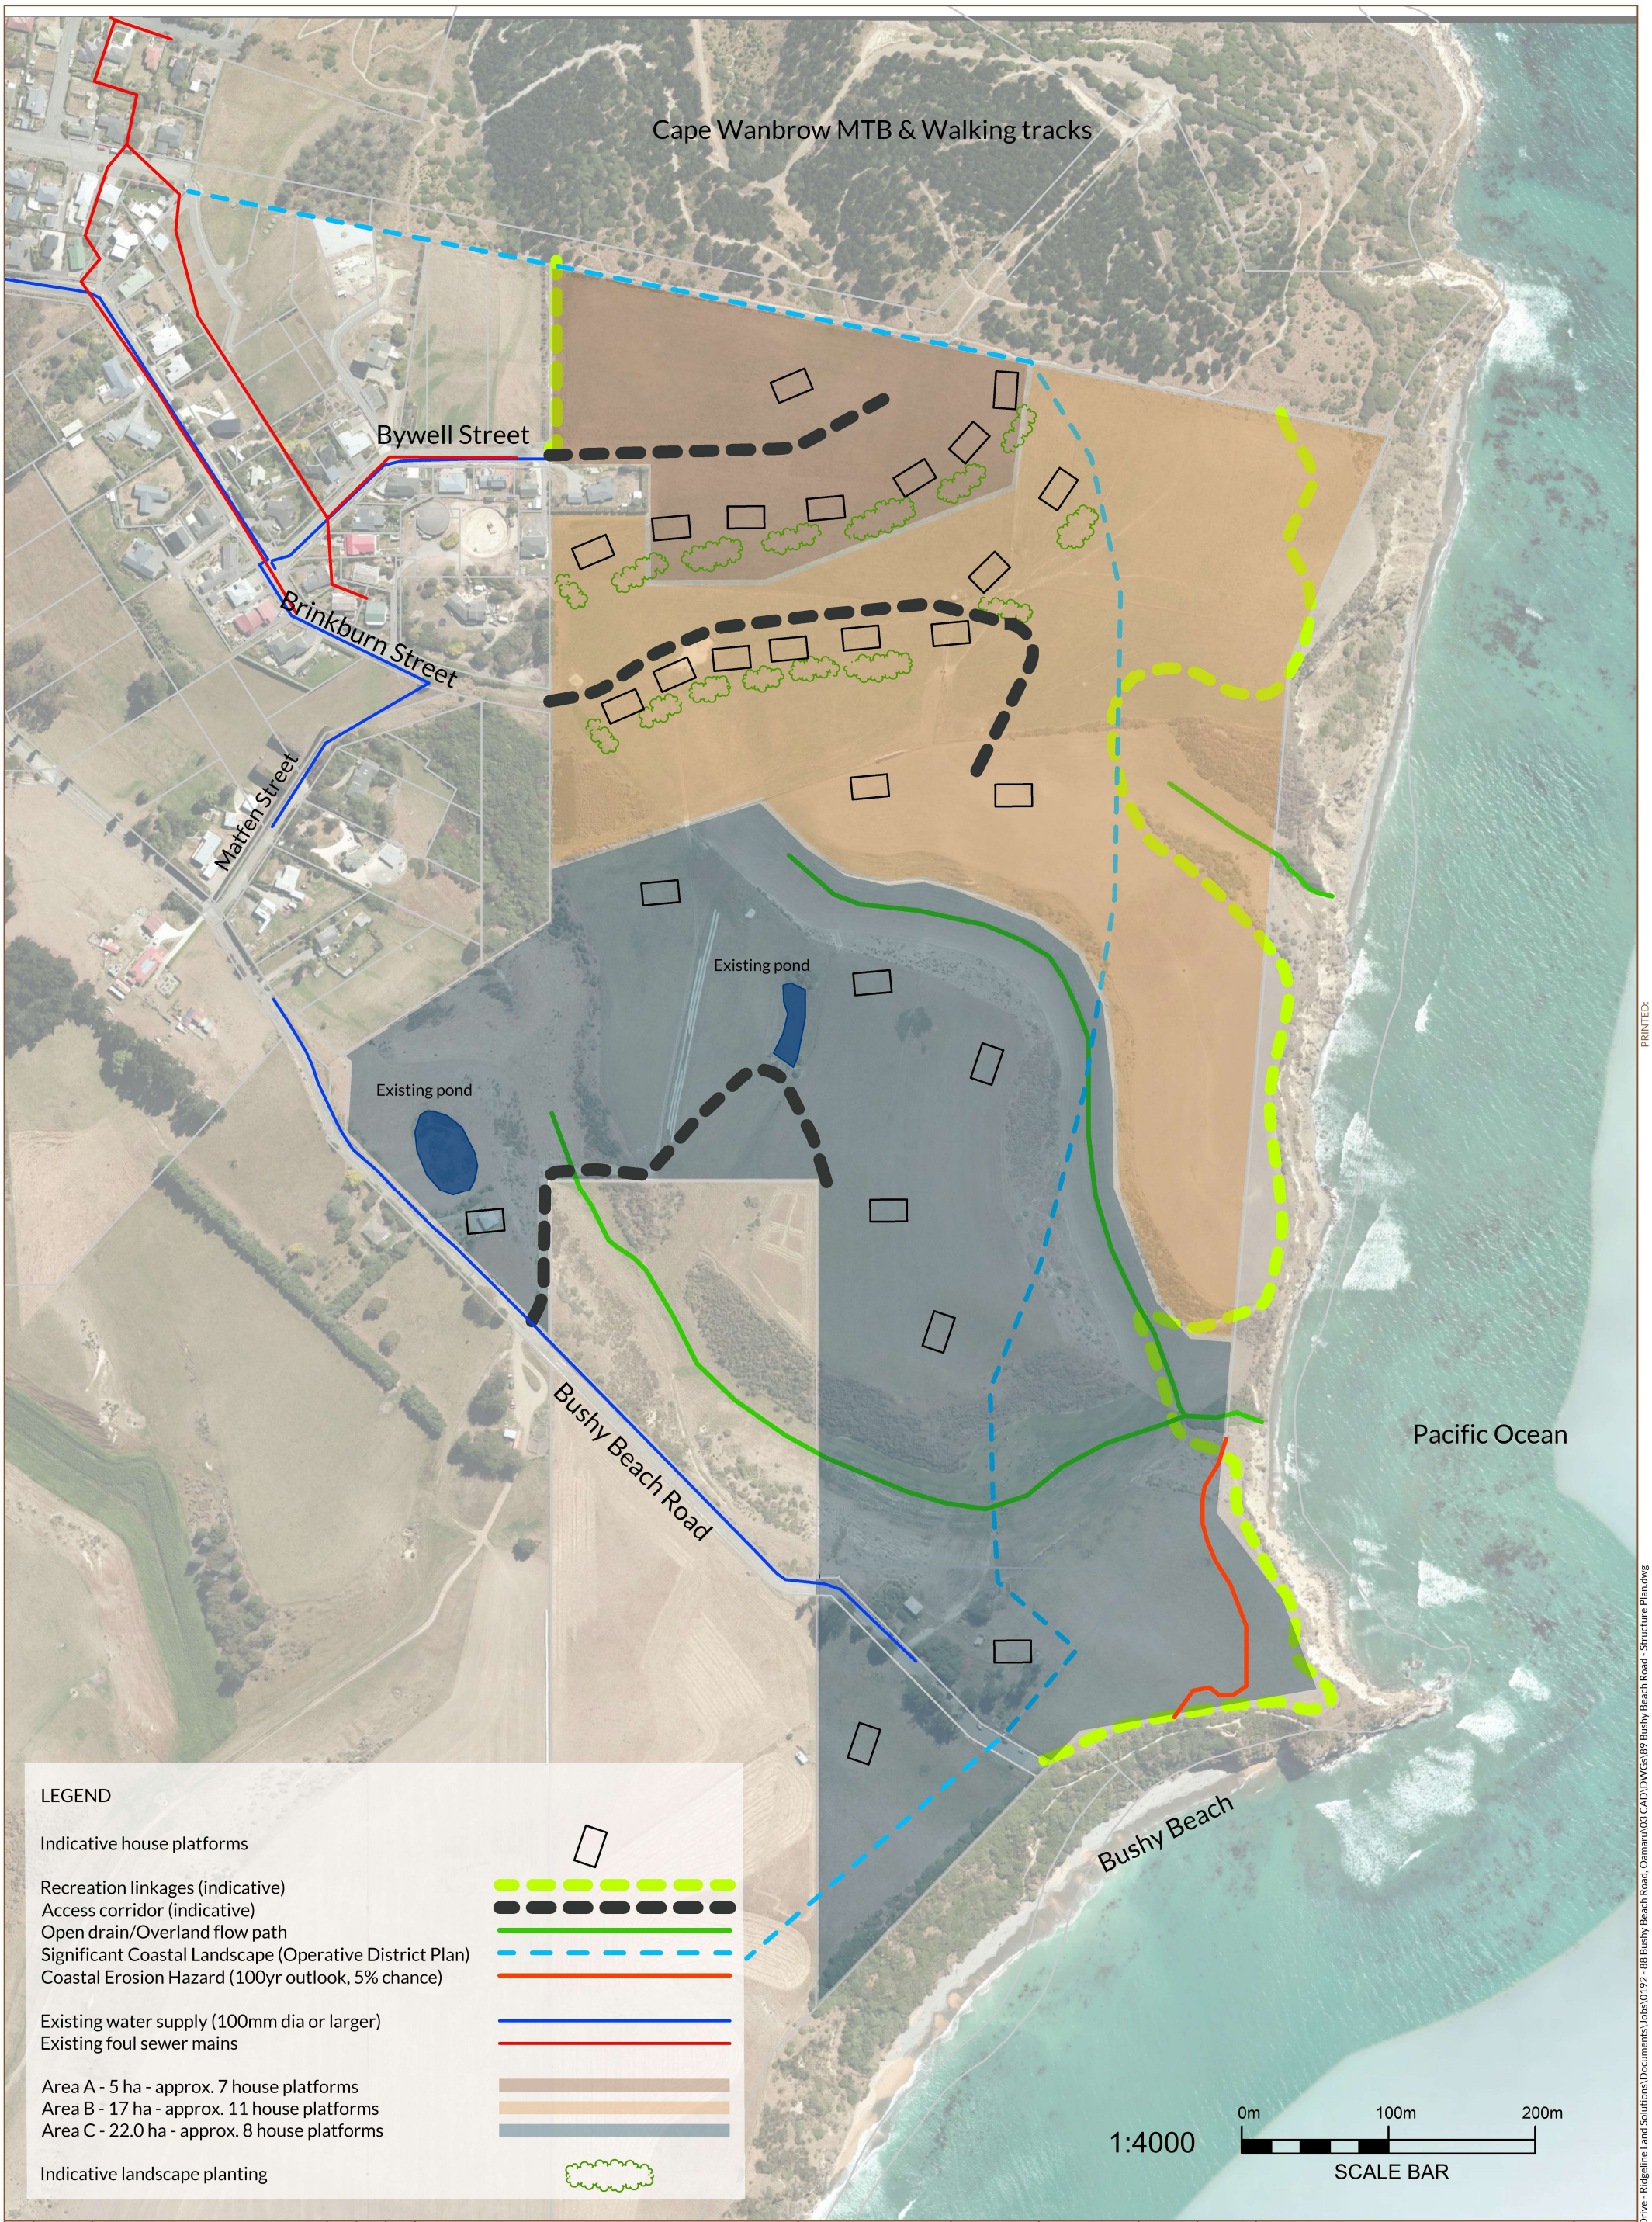


REV	DATE	DESCRIPTION	BY	CHK.	APP.
			Bryce & Rachel Kane		

RIDGELINE LAND SOLUTIONS

ALL DIMENSIONS IN Meters UNLESS OTHERWISE STATED.
DO NOT SCALE FROM DRAWING. IF IN ANY DOUBT ASK.

	NAME (PRINTED)	SIGN.	DATE
DRAWN	DNS		25/09/26
CHECKED			-
APPROVED			-

Structure Plan

89 Bushy Beach Road
South Hill
Oamaru

JOB No	SCALE
0192	1:4000

DRAWING NUMBER	SHEET	REV.	SIZE
1	1 OF 1	A	A3

PRINTED:

CAD FILE: C:\Users\davidl\OneDrive - Ridgeline Land Solutions\Documents\Jobs\0192 - 88 Bushy Beach Road, Oamaru\03 CAD\DWGs\89 Bushy Beach Road - Structure Plan.dwg